INGAA FOUNDATION
RIGHT-OF-WAY STUDY

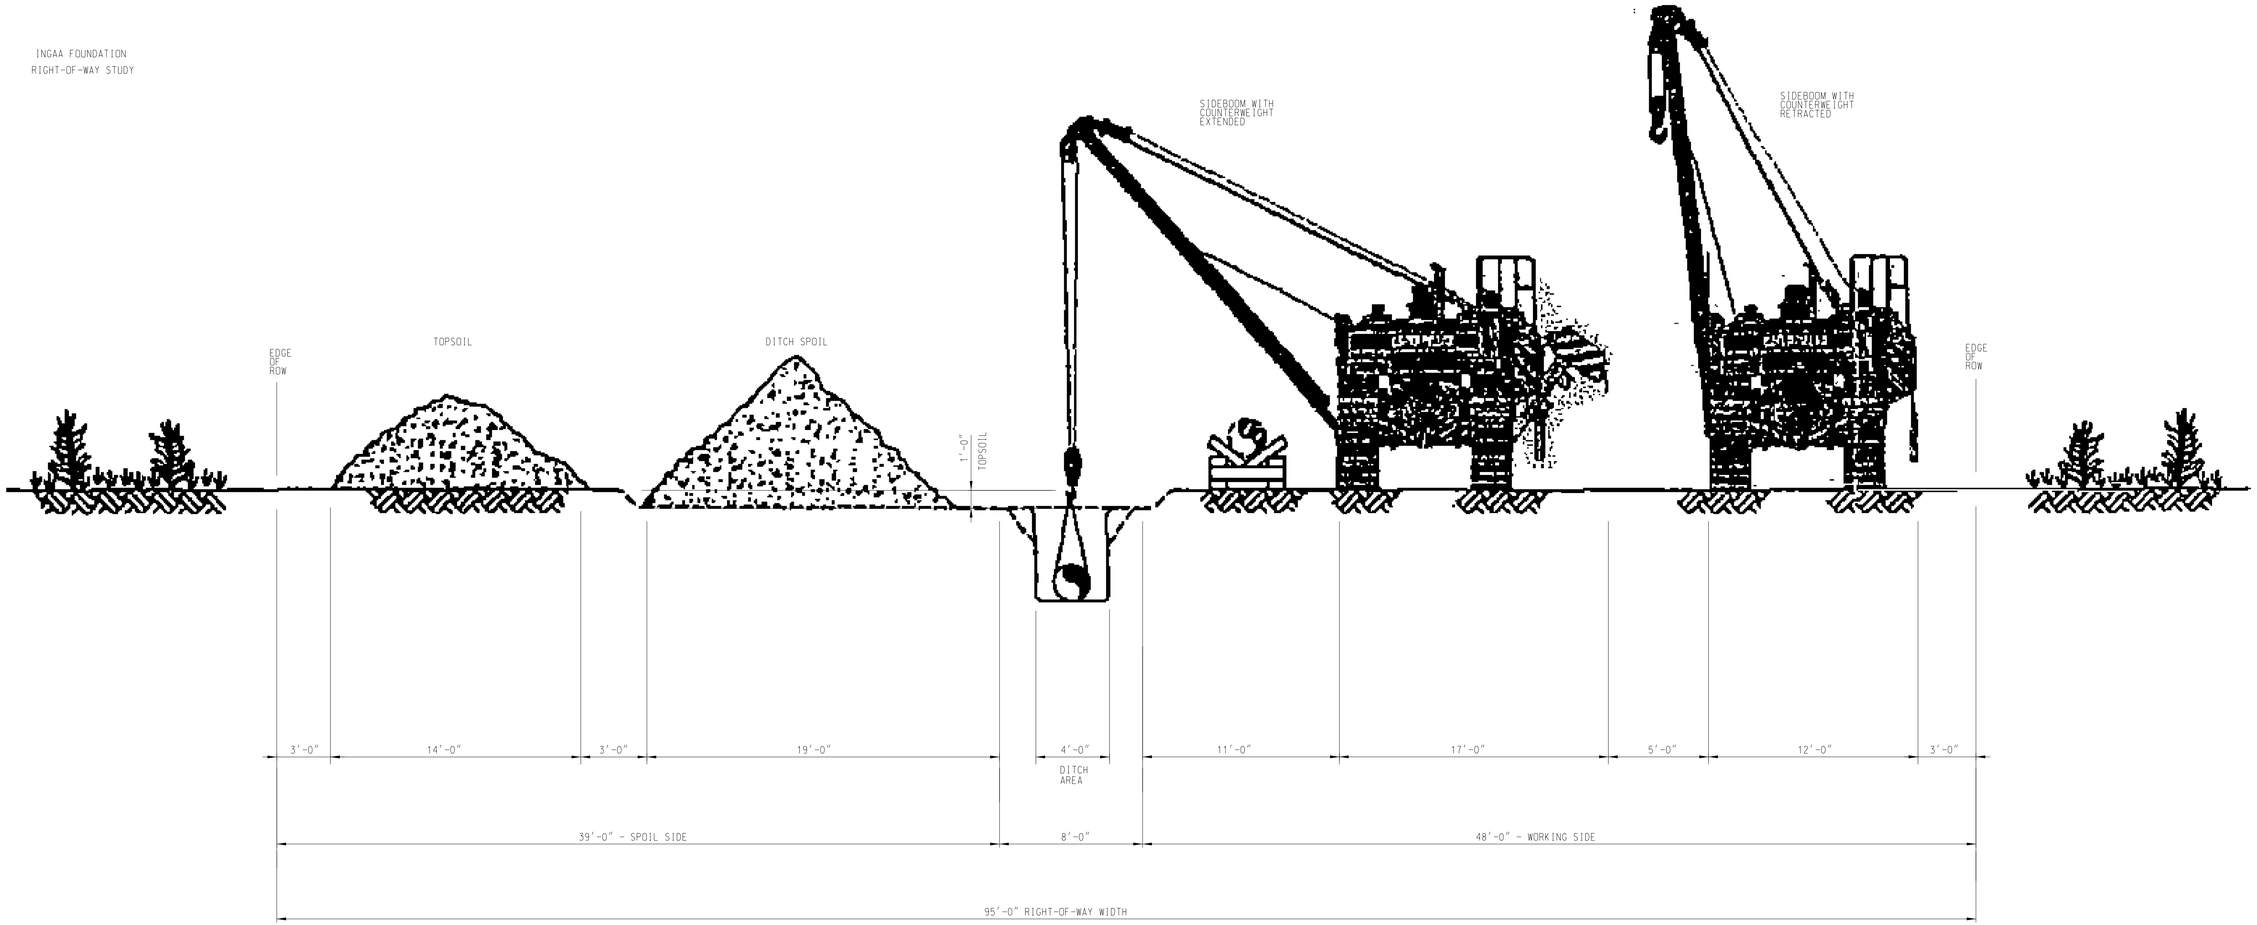

RECOMMENDED ROW CONSTRUCTION WIDTH

CODE REQUIREMENTS			
DESIGN FACTOR		X-RAY	
DESIGN PRESSURE		TEMPERATURE	
TEST PRESSURE		DURATION	
M.A.O.P.		ASME SEC. VIII	
PART 192		STRESS RELIEVE	

REFERENCE DRAWINGS

DRAWING NUMBER	DRAWING NAME

REVISIONS

NO.	DATE	BY	DESCRIPTION	P.I.N.	CHK.	APP.
0	??-??-??	MDR	SSCGP ORIGINAL STANDARD DRAWING ISSUE			

SOUTHERN STAR
CENTRAL GAS PIPELINE

CROSS SECTION
OF
RECOMMENDED CONSTRUCTION ROW WIDTH
18" TO 24" PIPE DIAMETER

DRAWN BY: MDR	DATE: 07-09-2010	SCALE: 1/4" = 1'-0"	
CHECKED BY:	DATE:	DRAWING NUMBER: STD-ROW	
APPROVED BY:	DATE:	XTMEX XPATHX	